



Inside the Lift

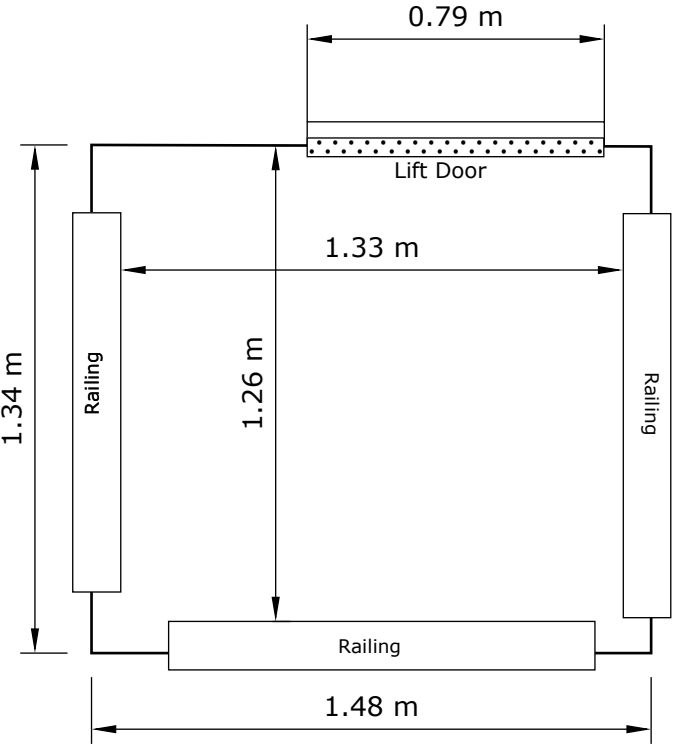


1:20


Level 1

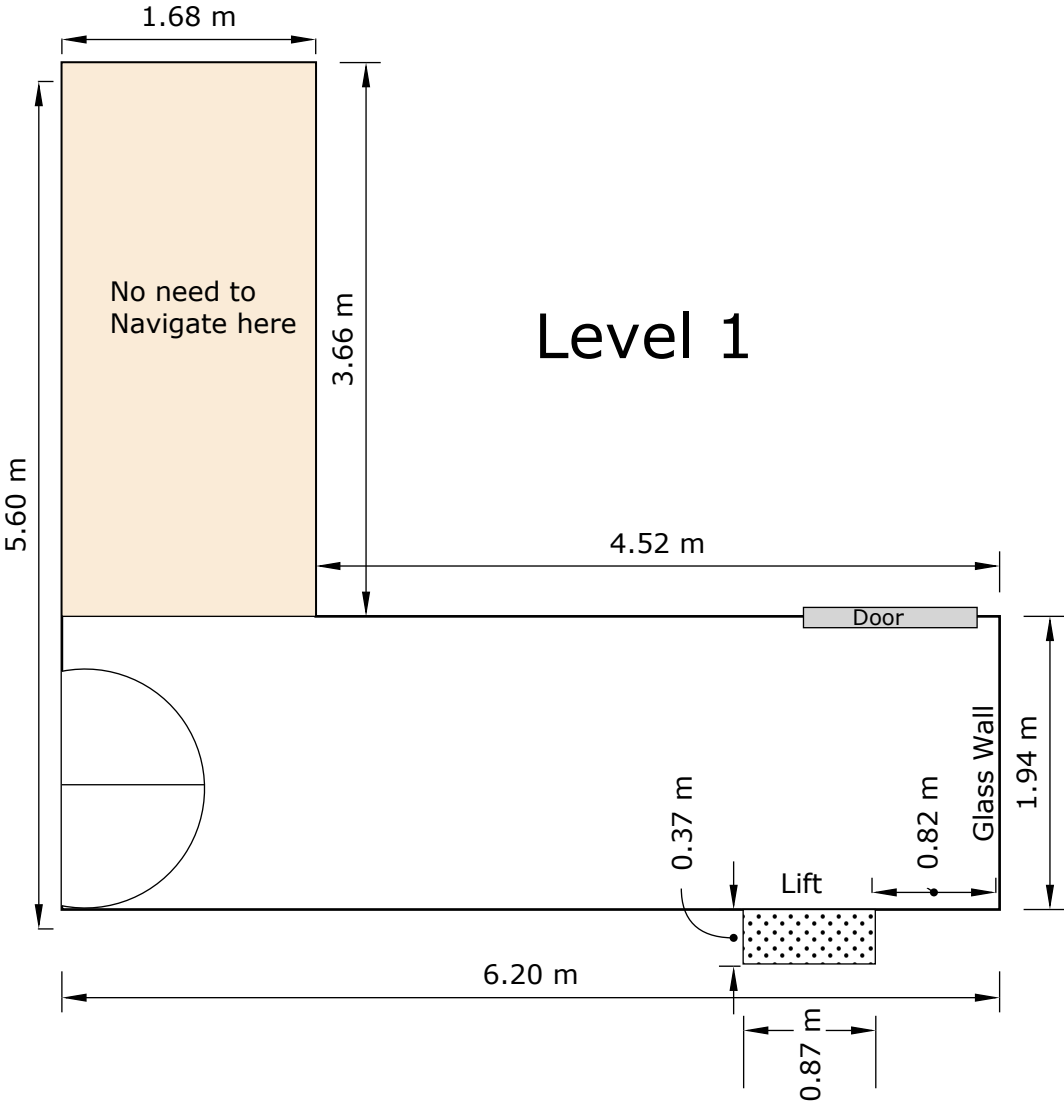


1:50


TV wall with console.
Size: L0.63 x D0.32m

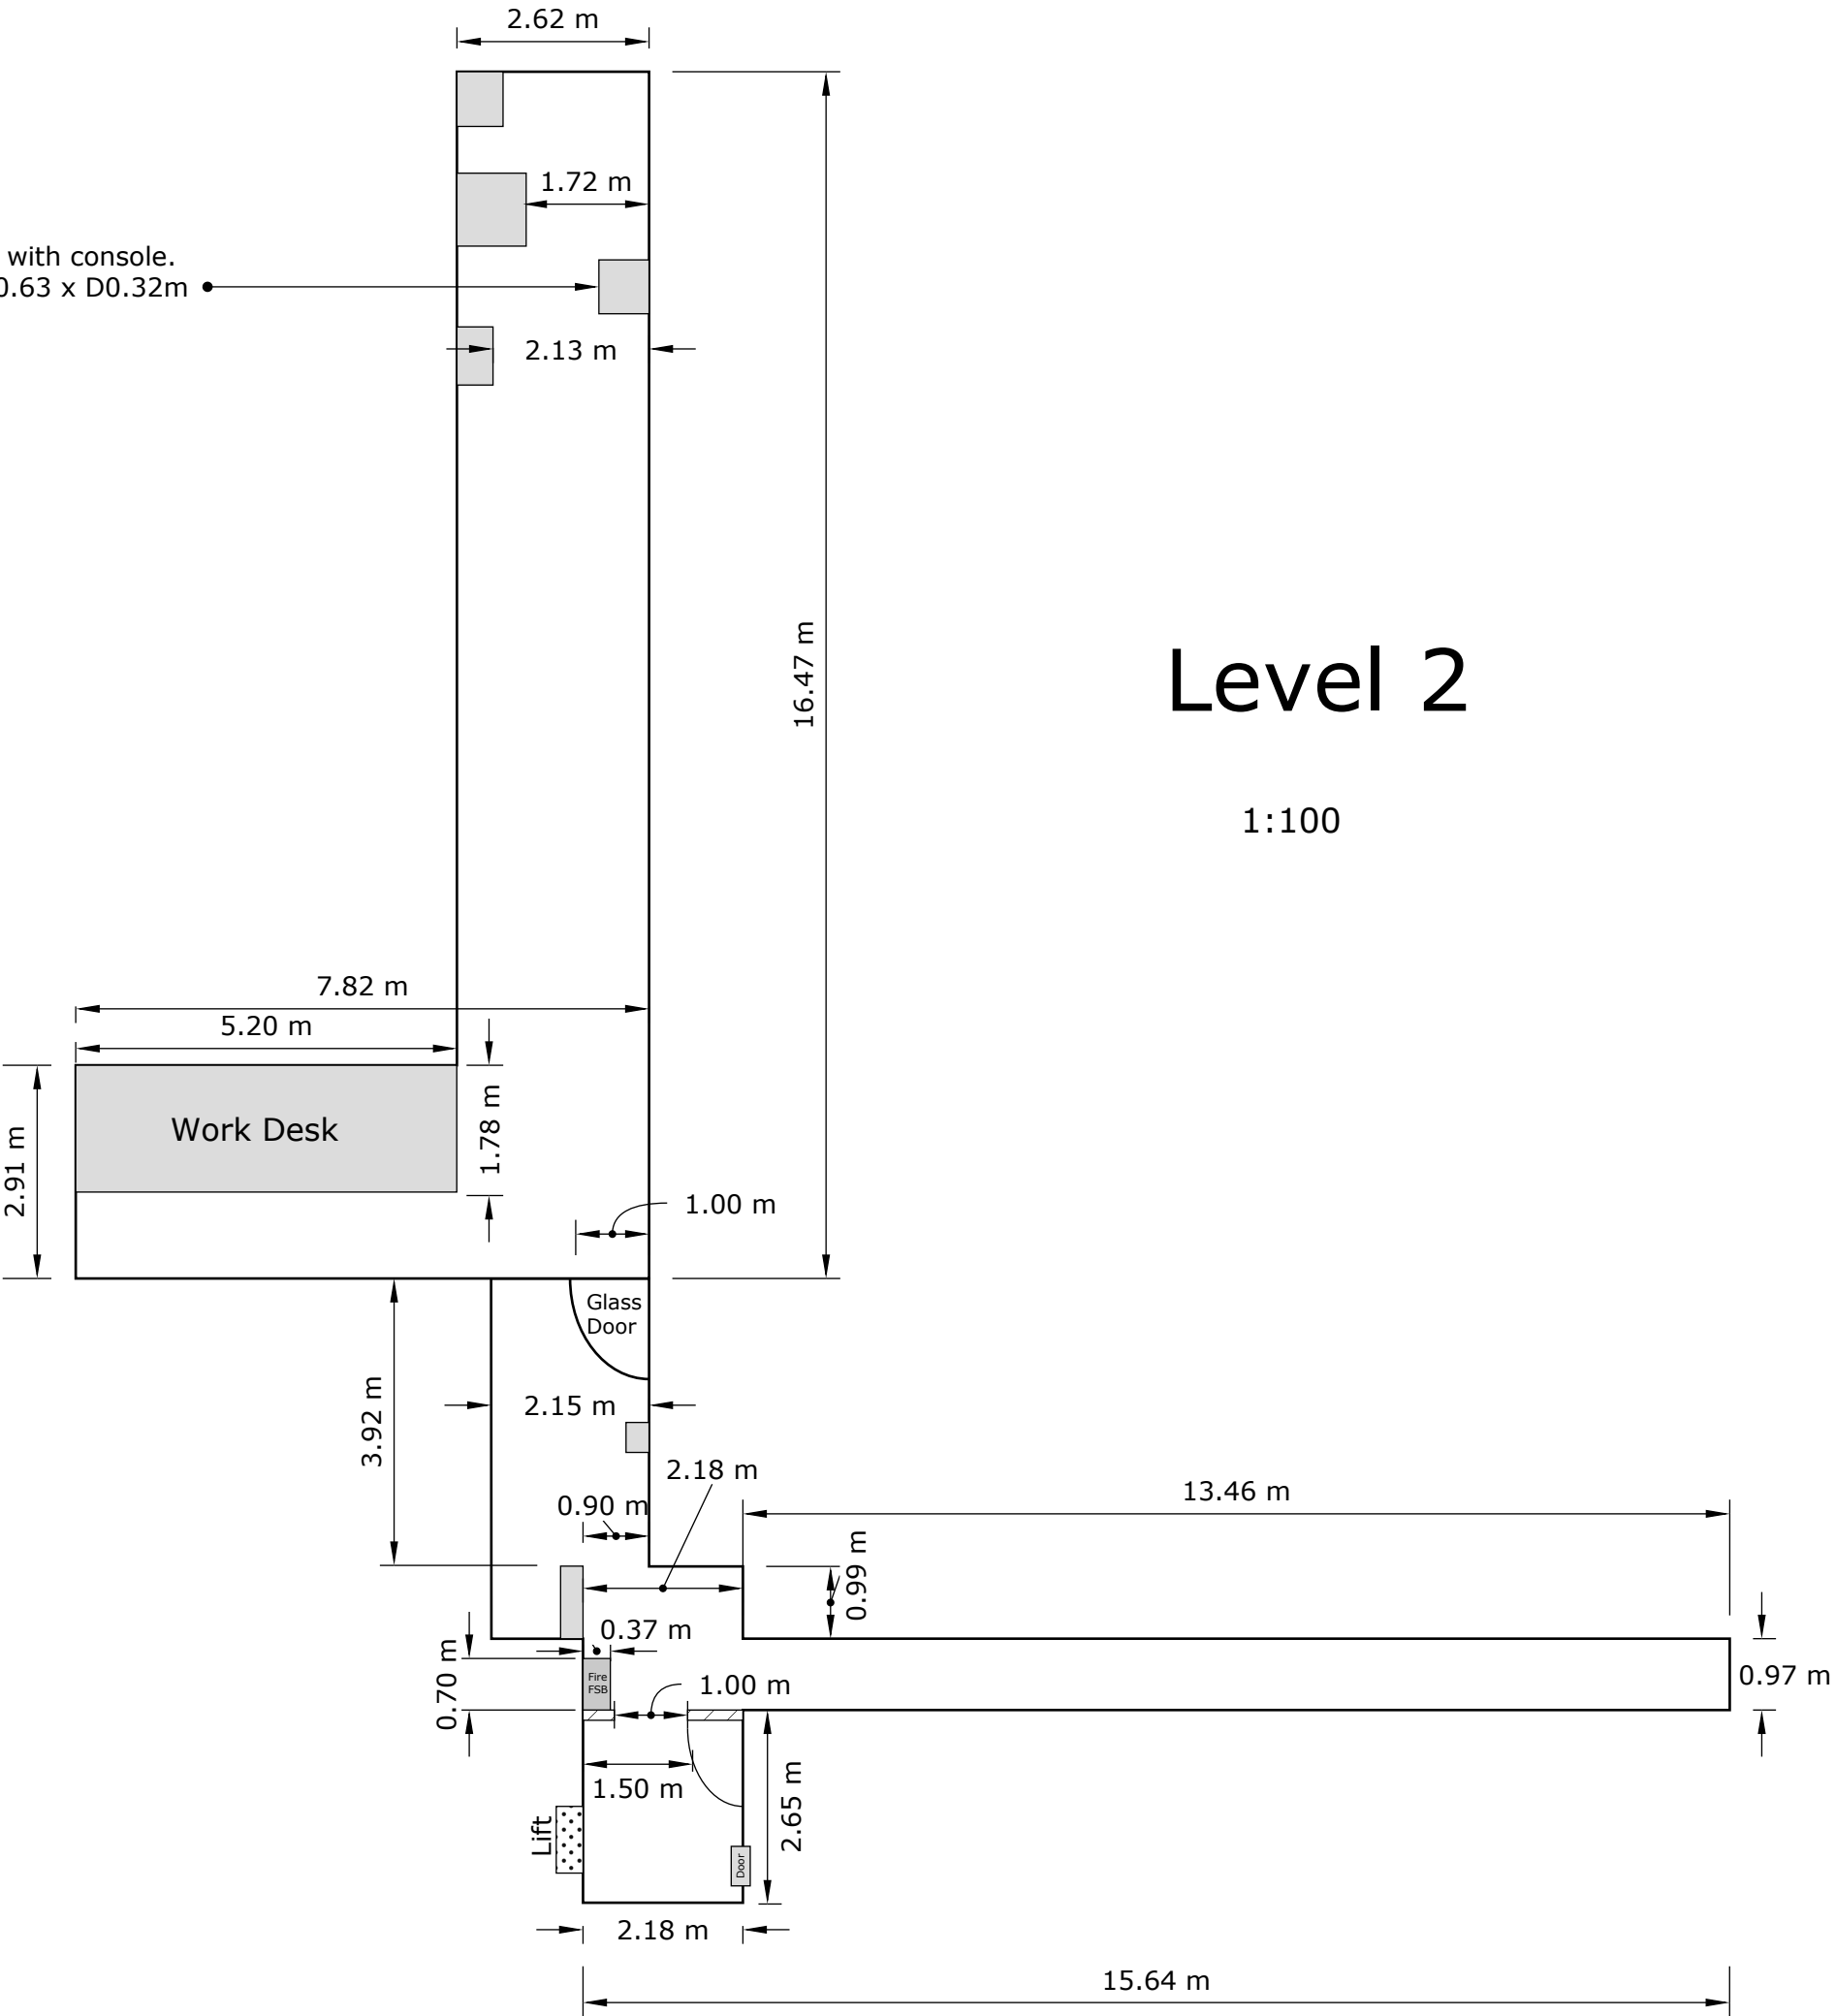

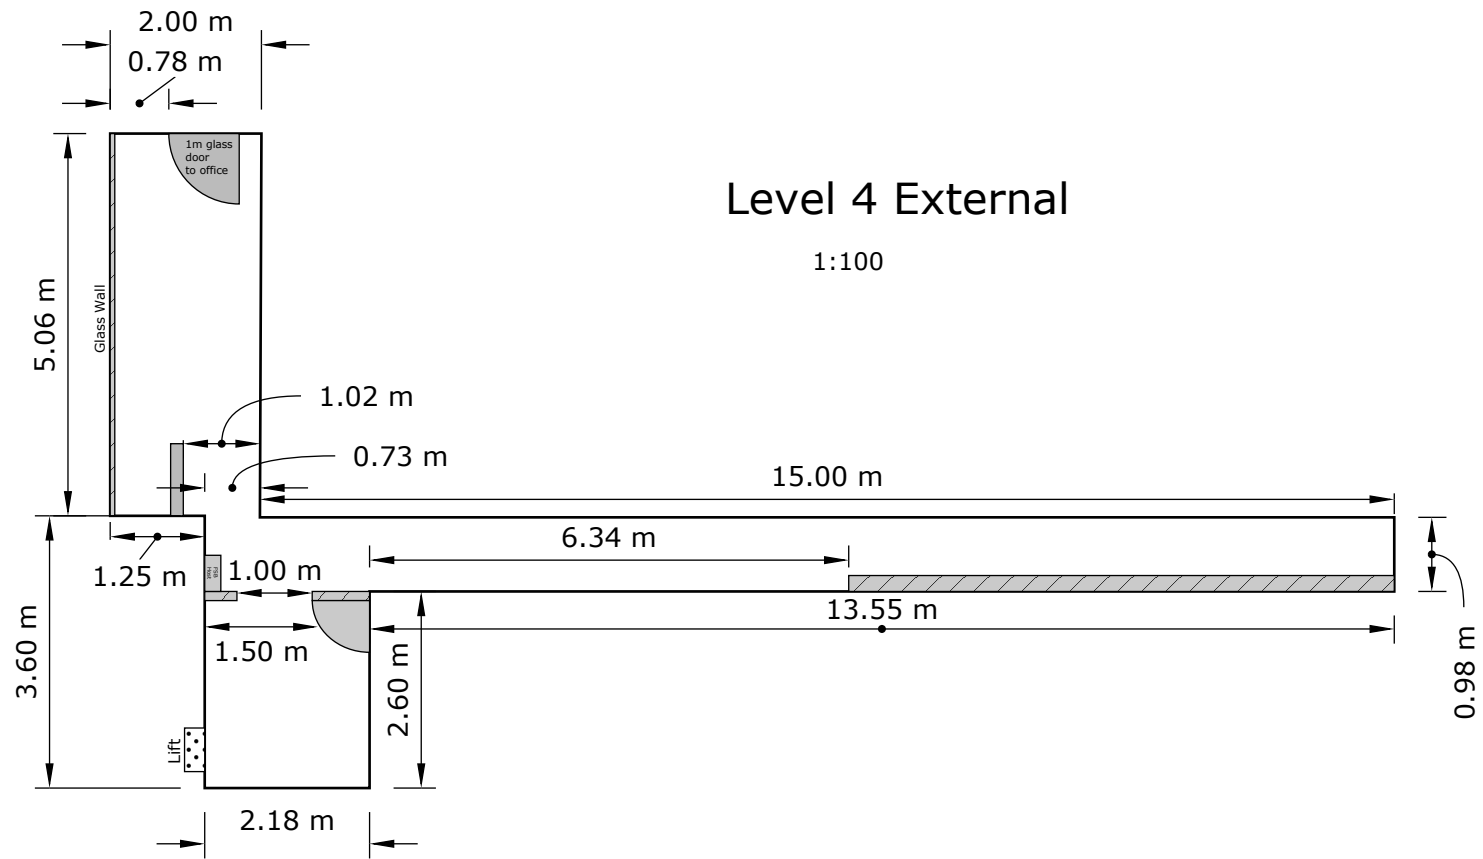

Level 4
Indoor Office

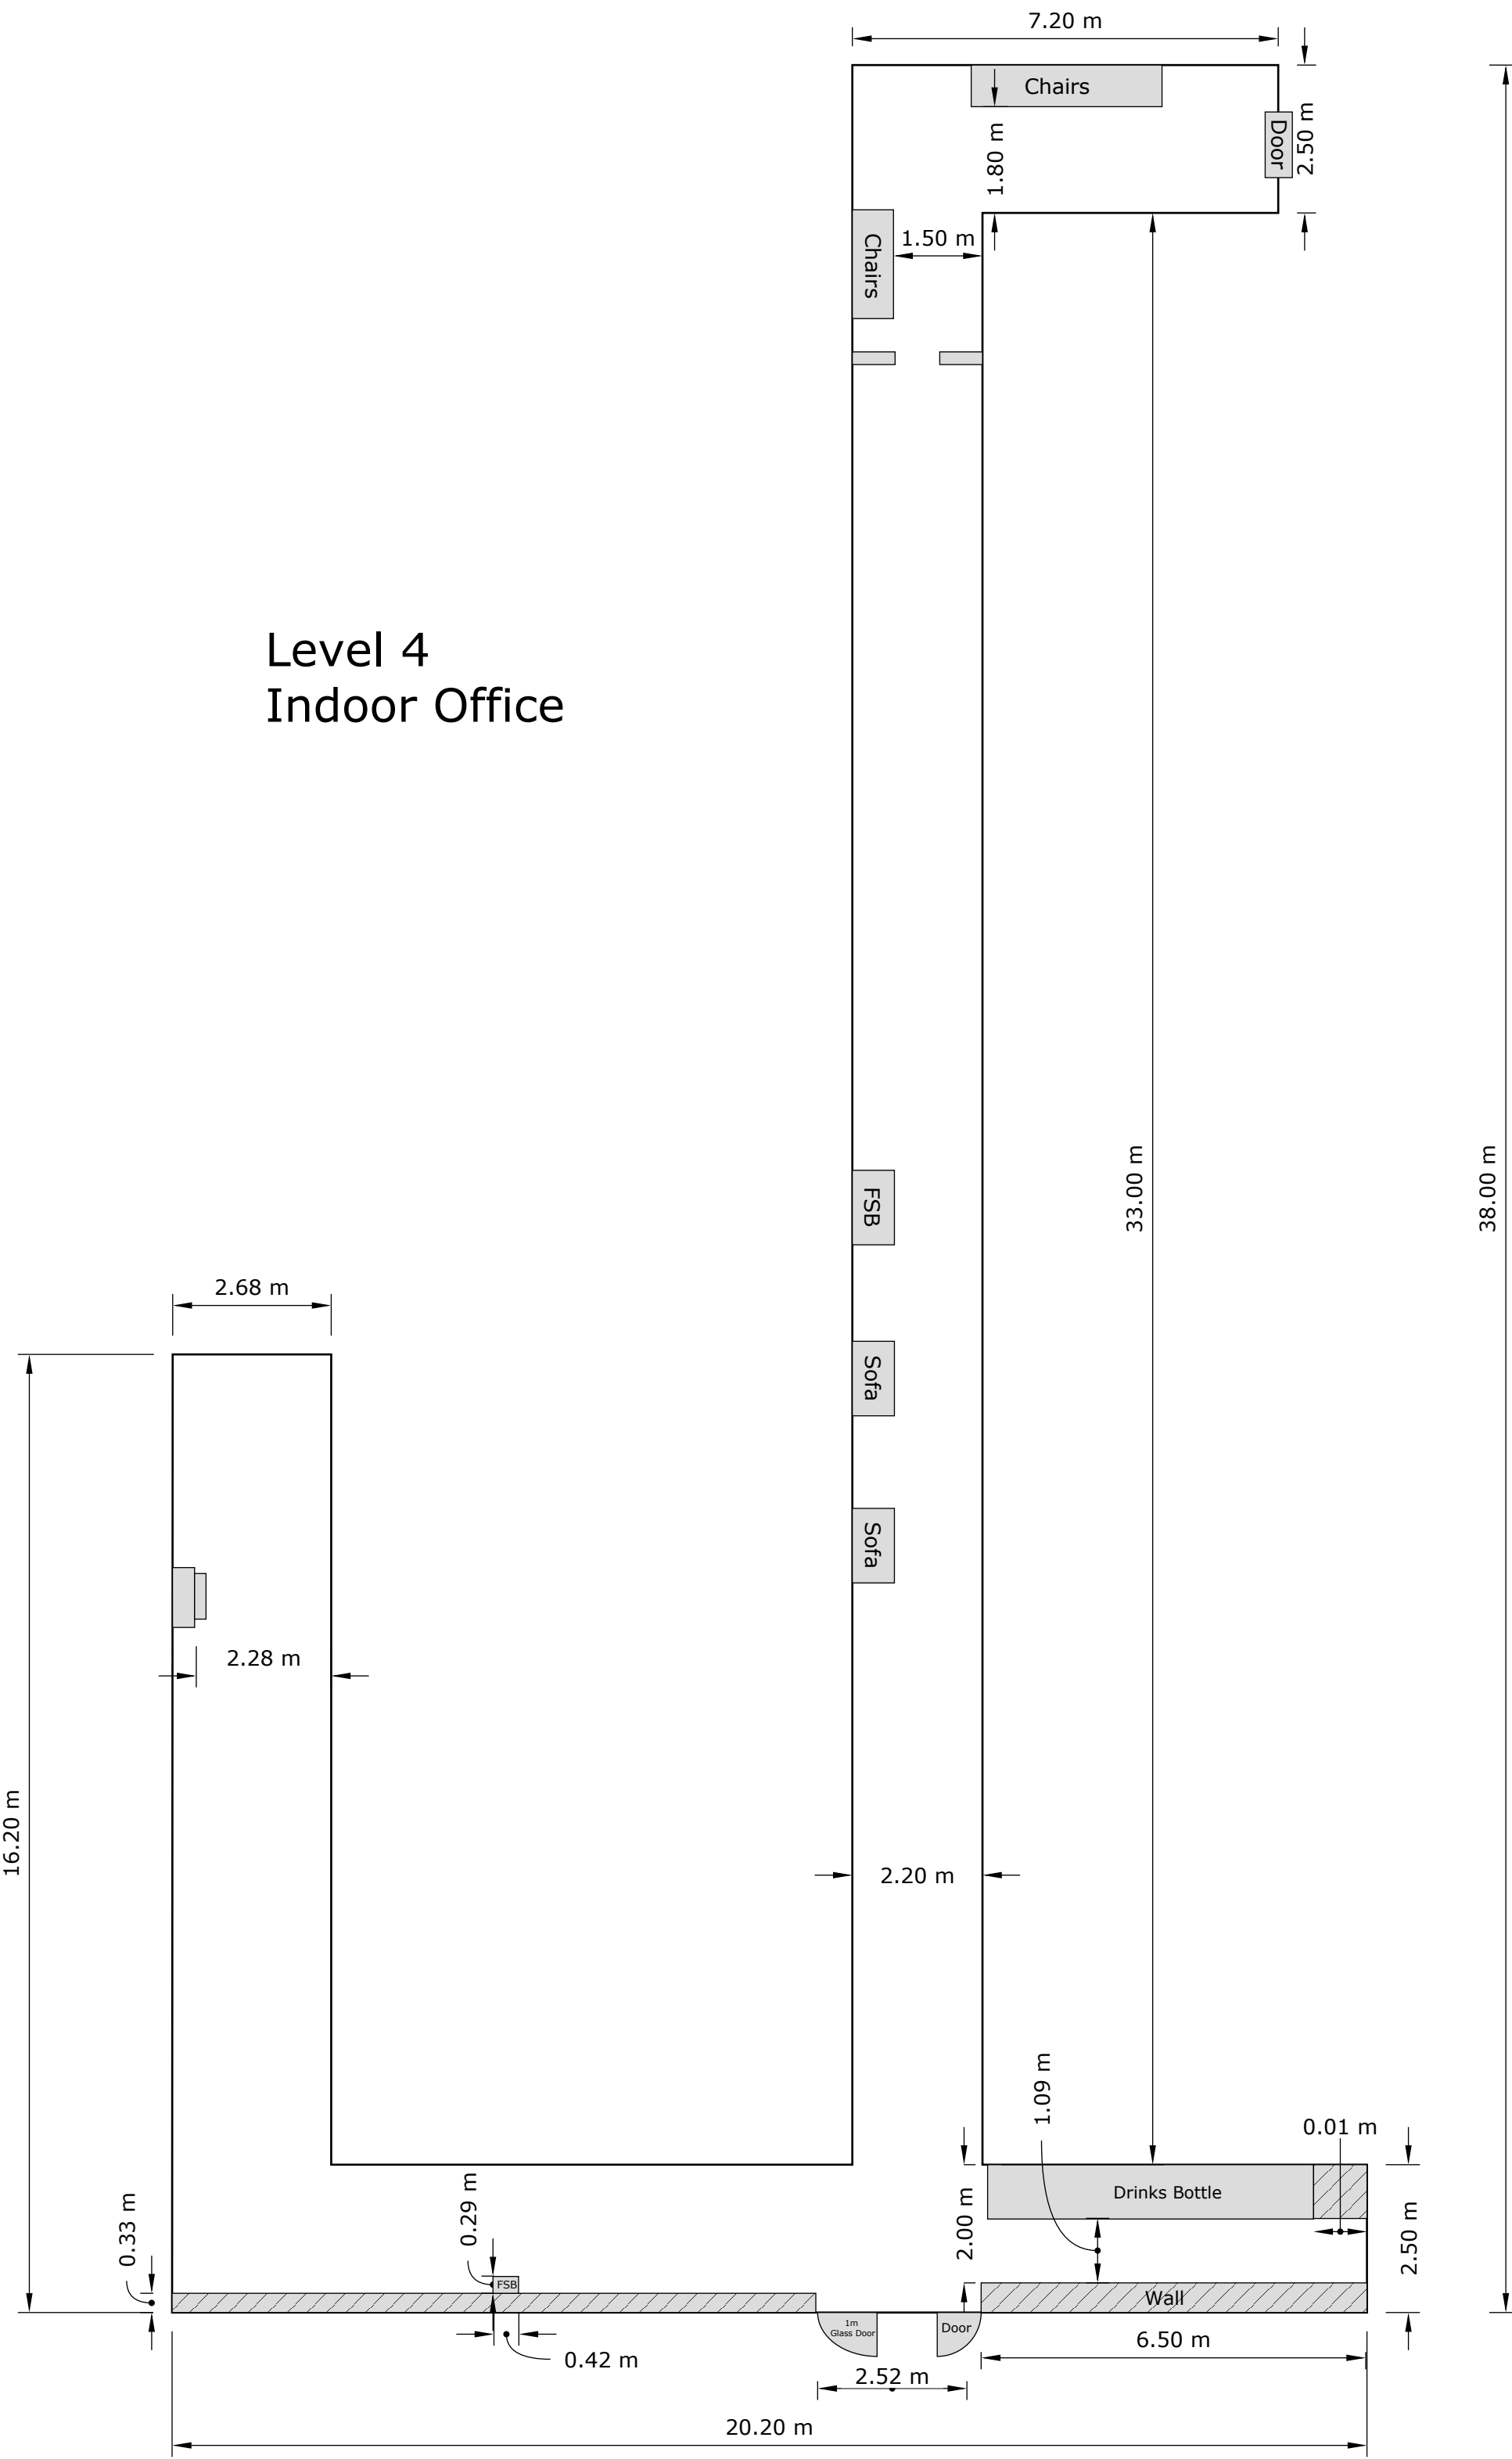

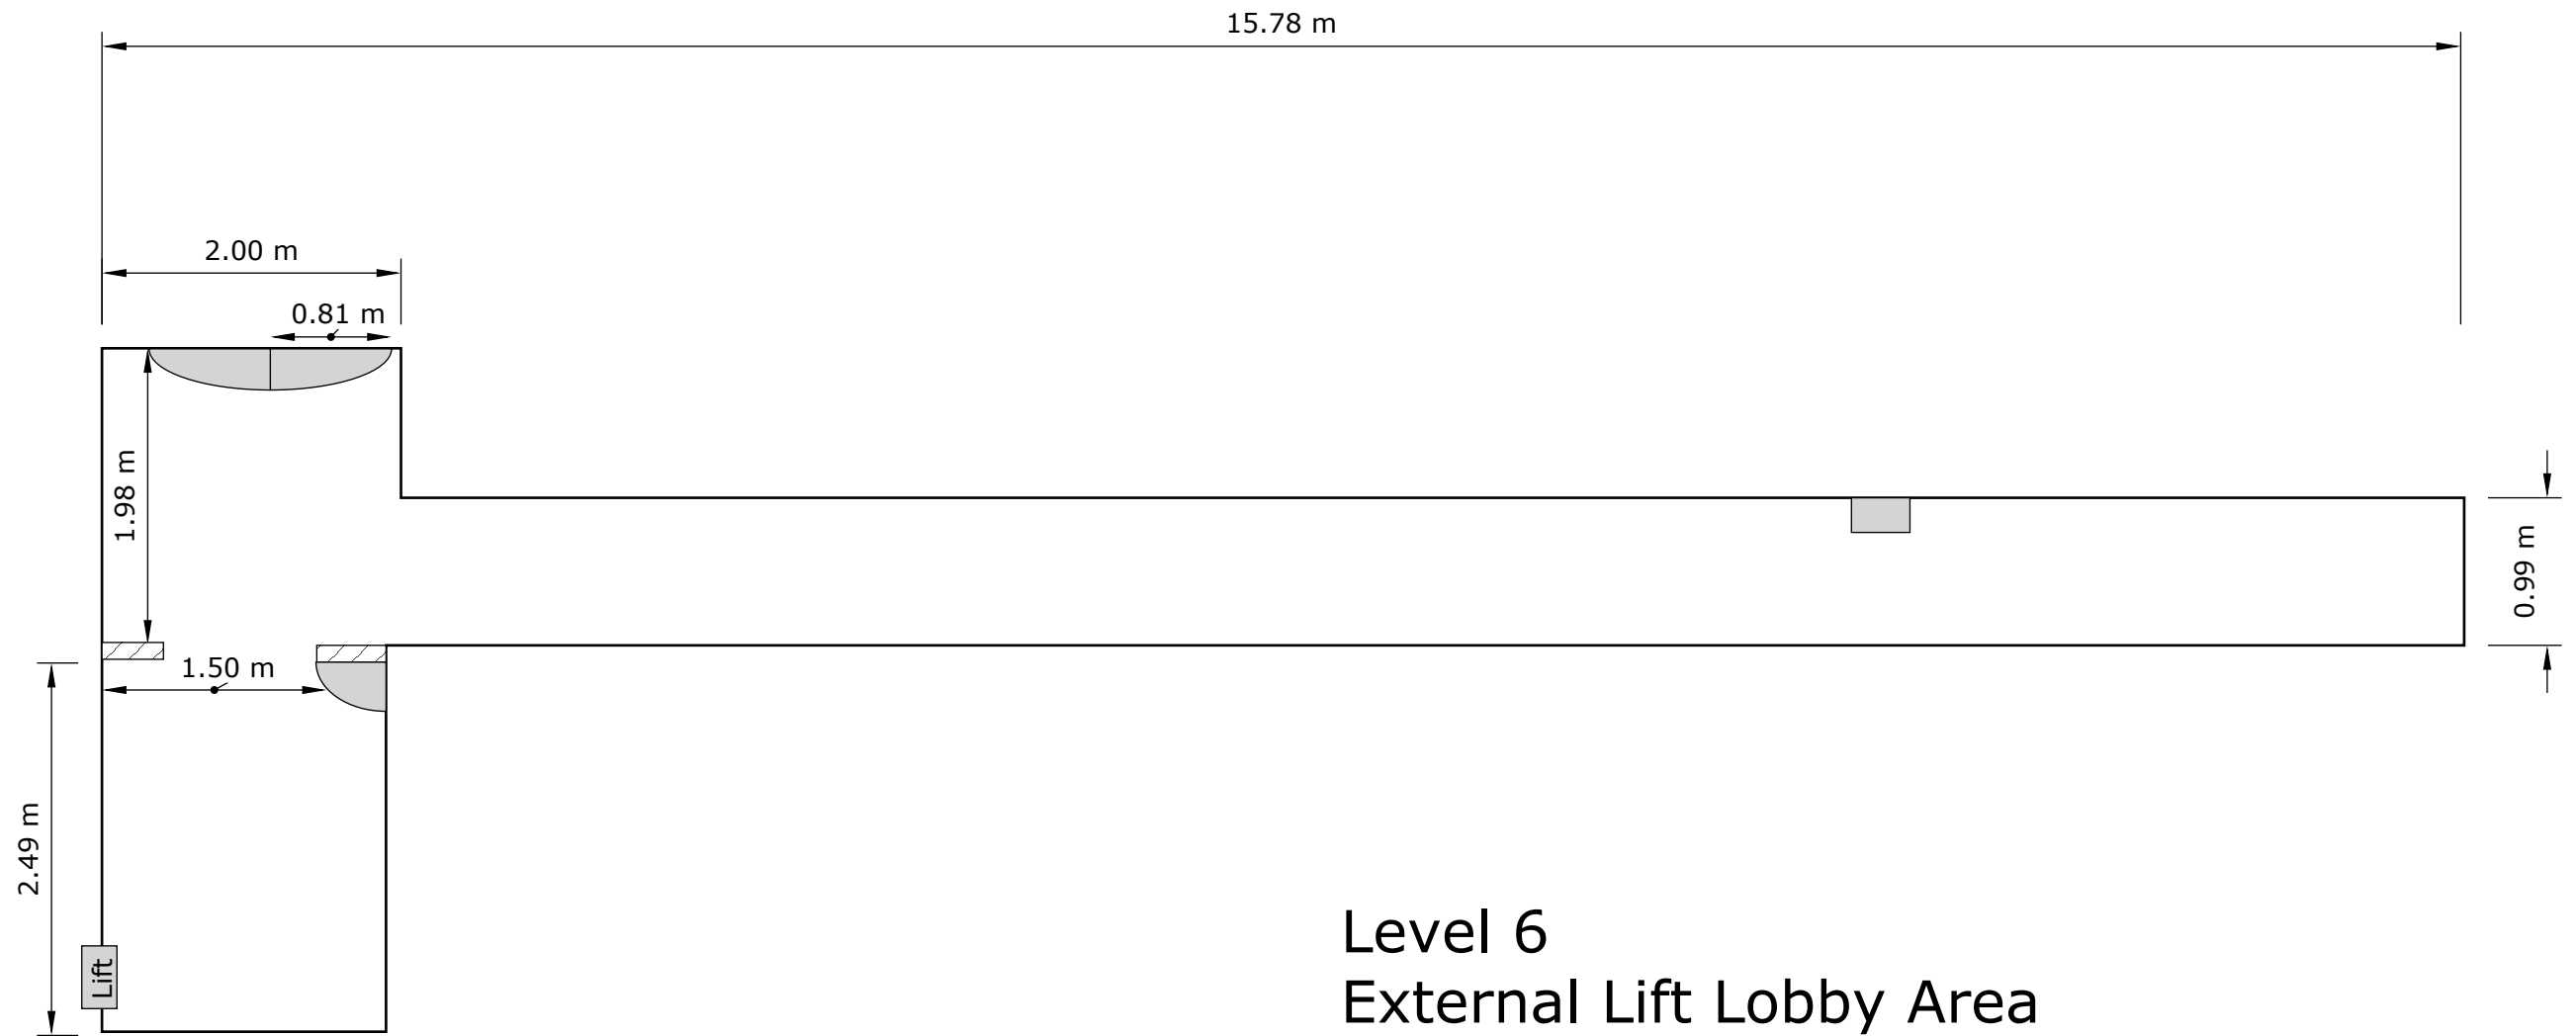

Level 6
External Lift Lobby Area

